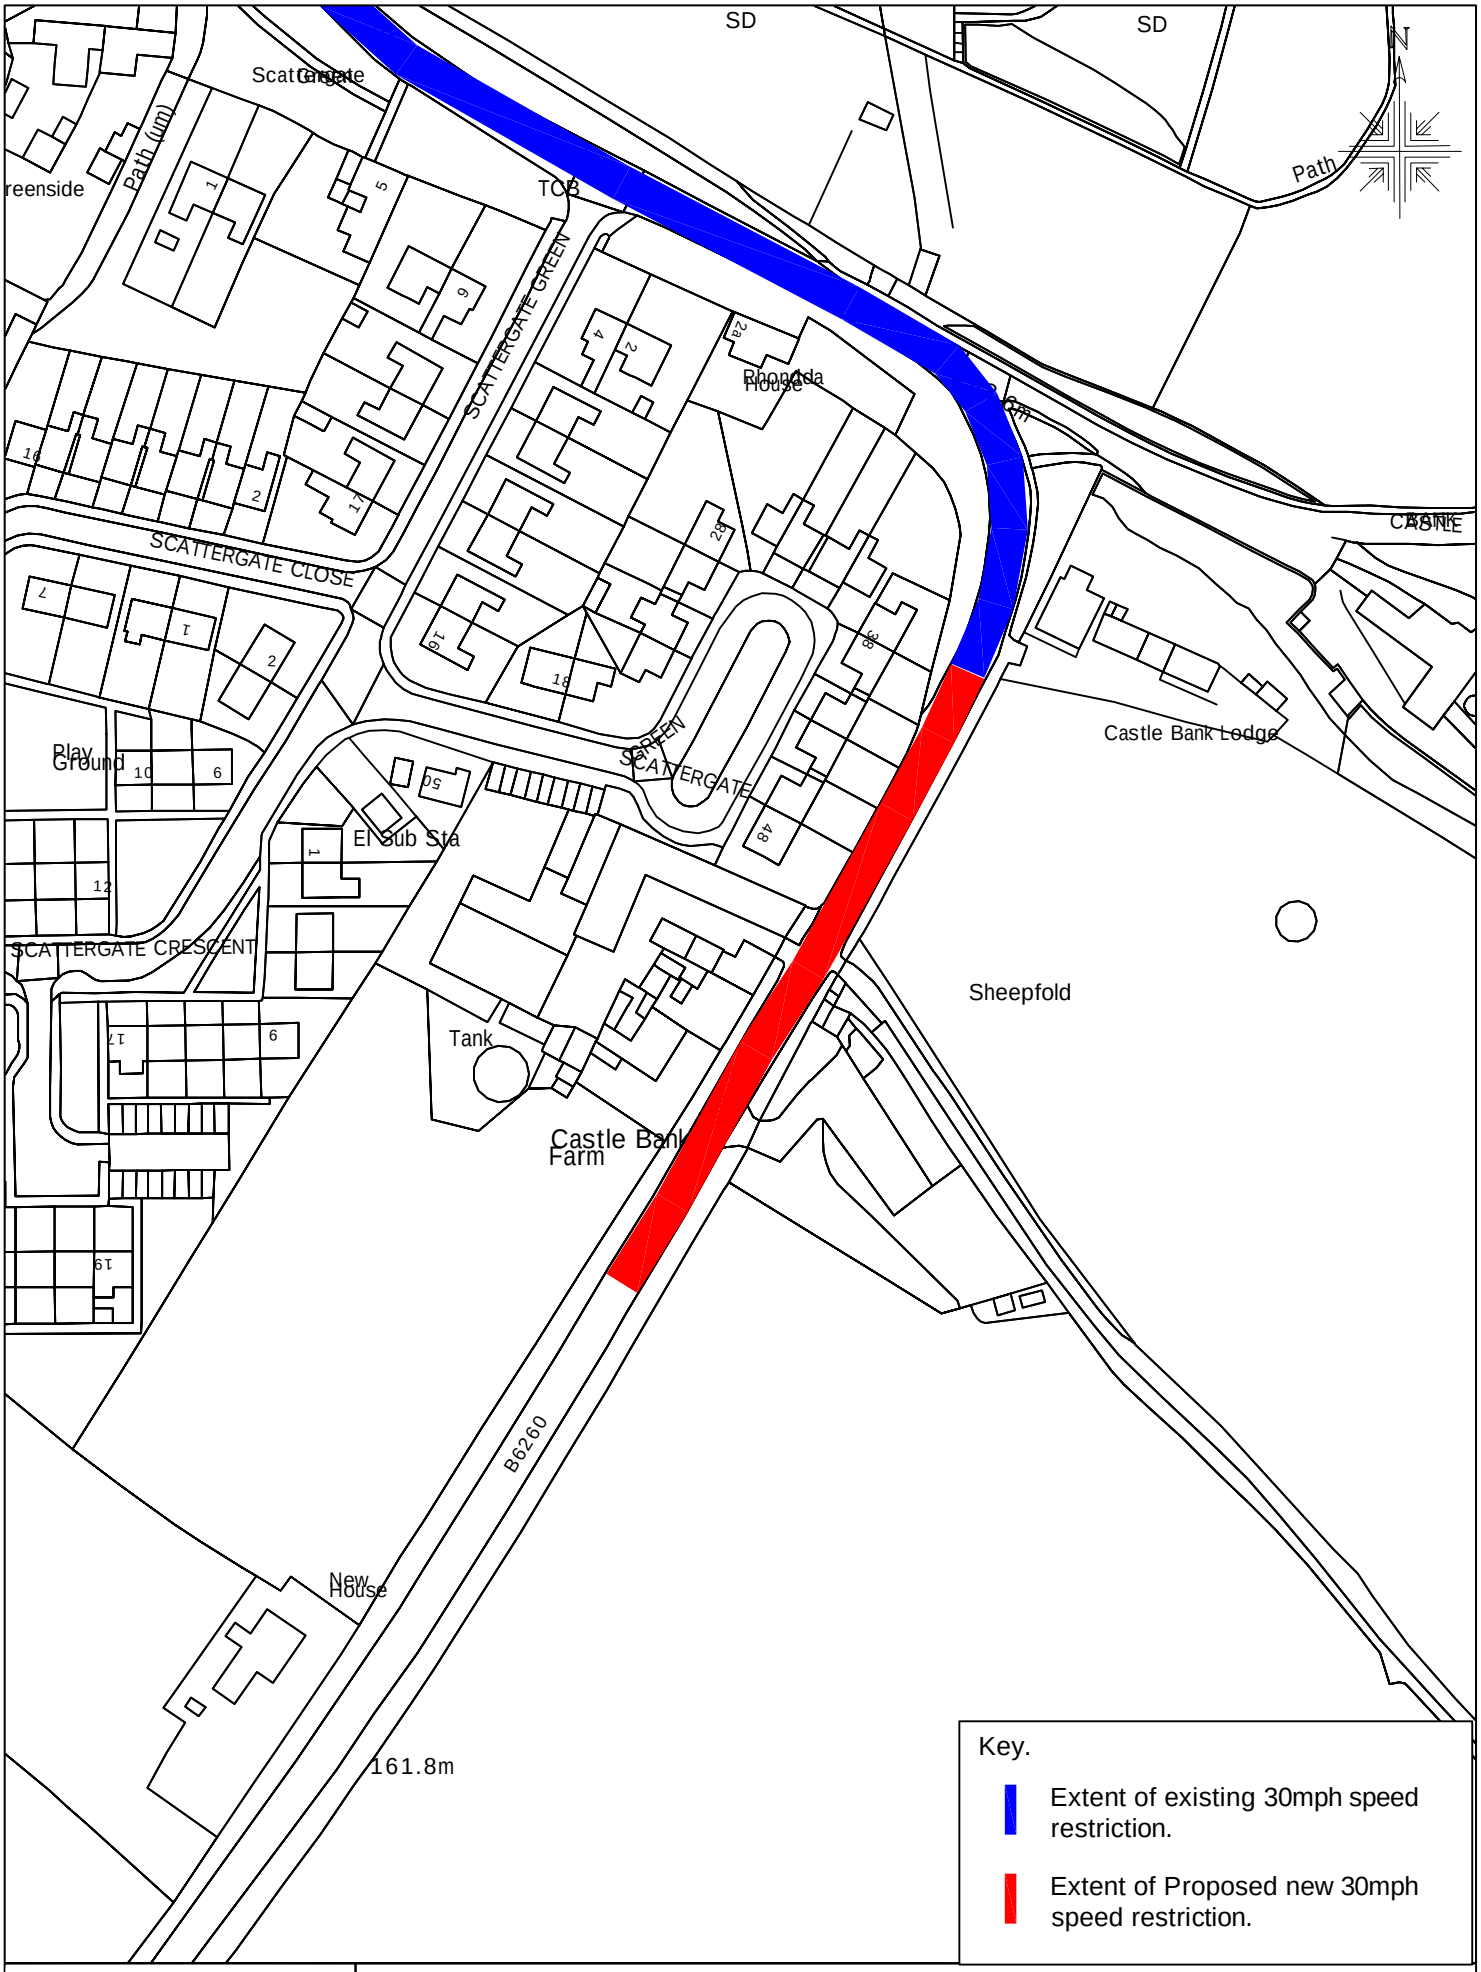

Westmorland & Furness Council

Skirsgill Highways Depot
Skirsgill,
Penrith. CA10 2BQ

Proposed new 30mph Speed Restriction
B6260 Appleby-in-Westmorland
Grid Ref 368518,519634

Crown Copyright Licence LA 100019596

Drawing No:	Appleby30- 01.24		
Scale :	NTS	Date:	Jan 24
Drawn:	JM	Checked:	DE